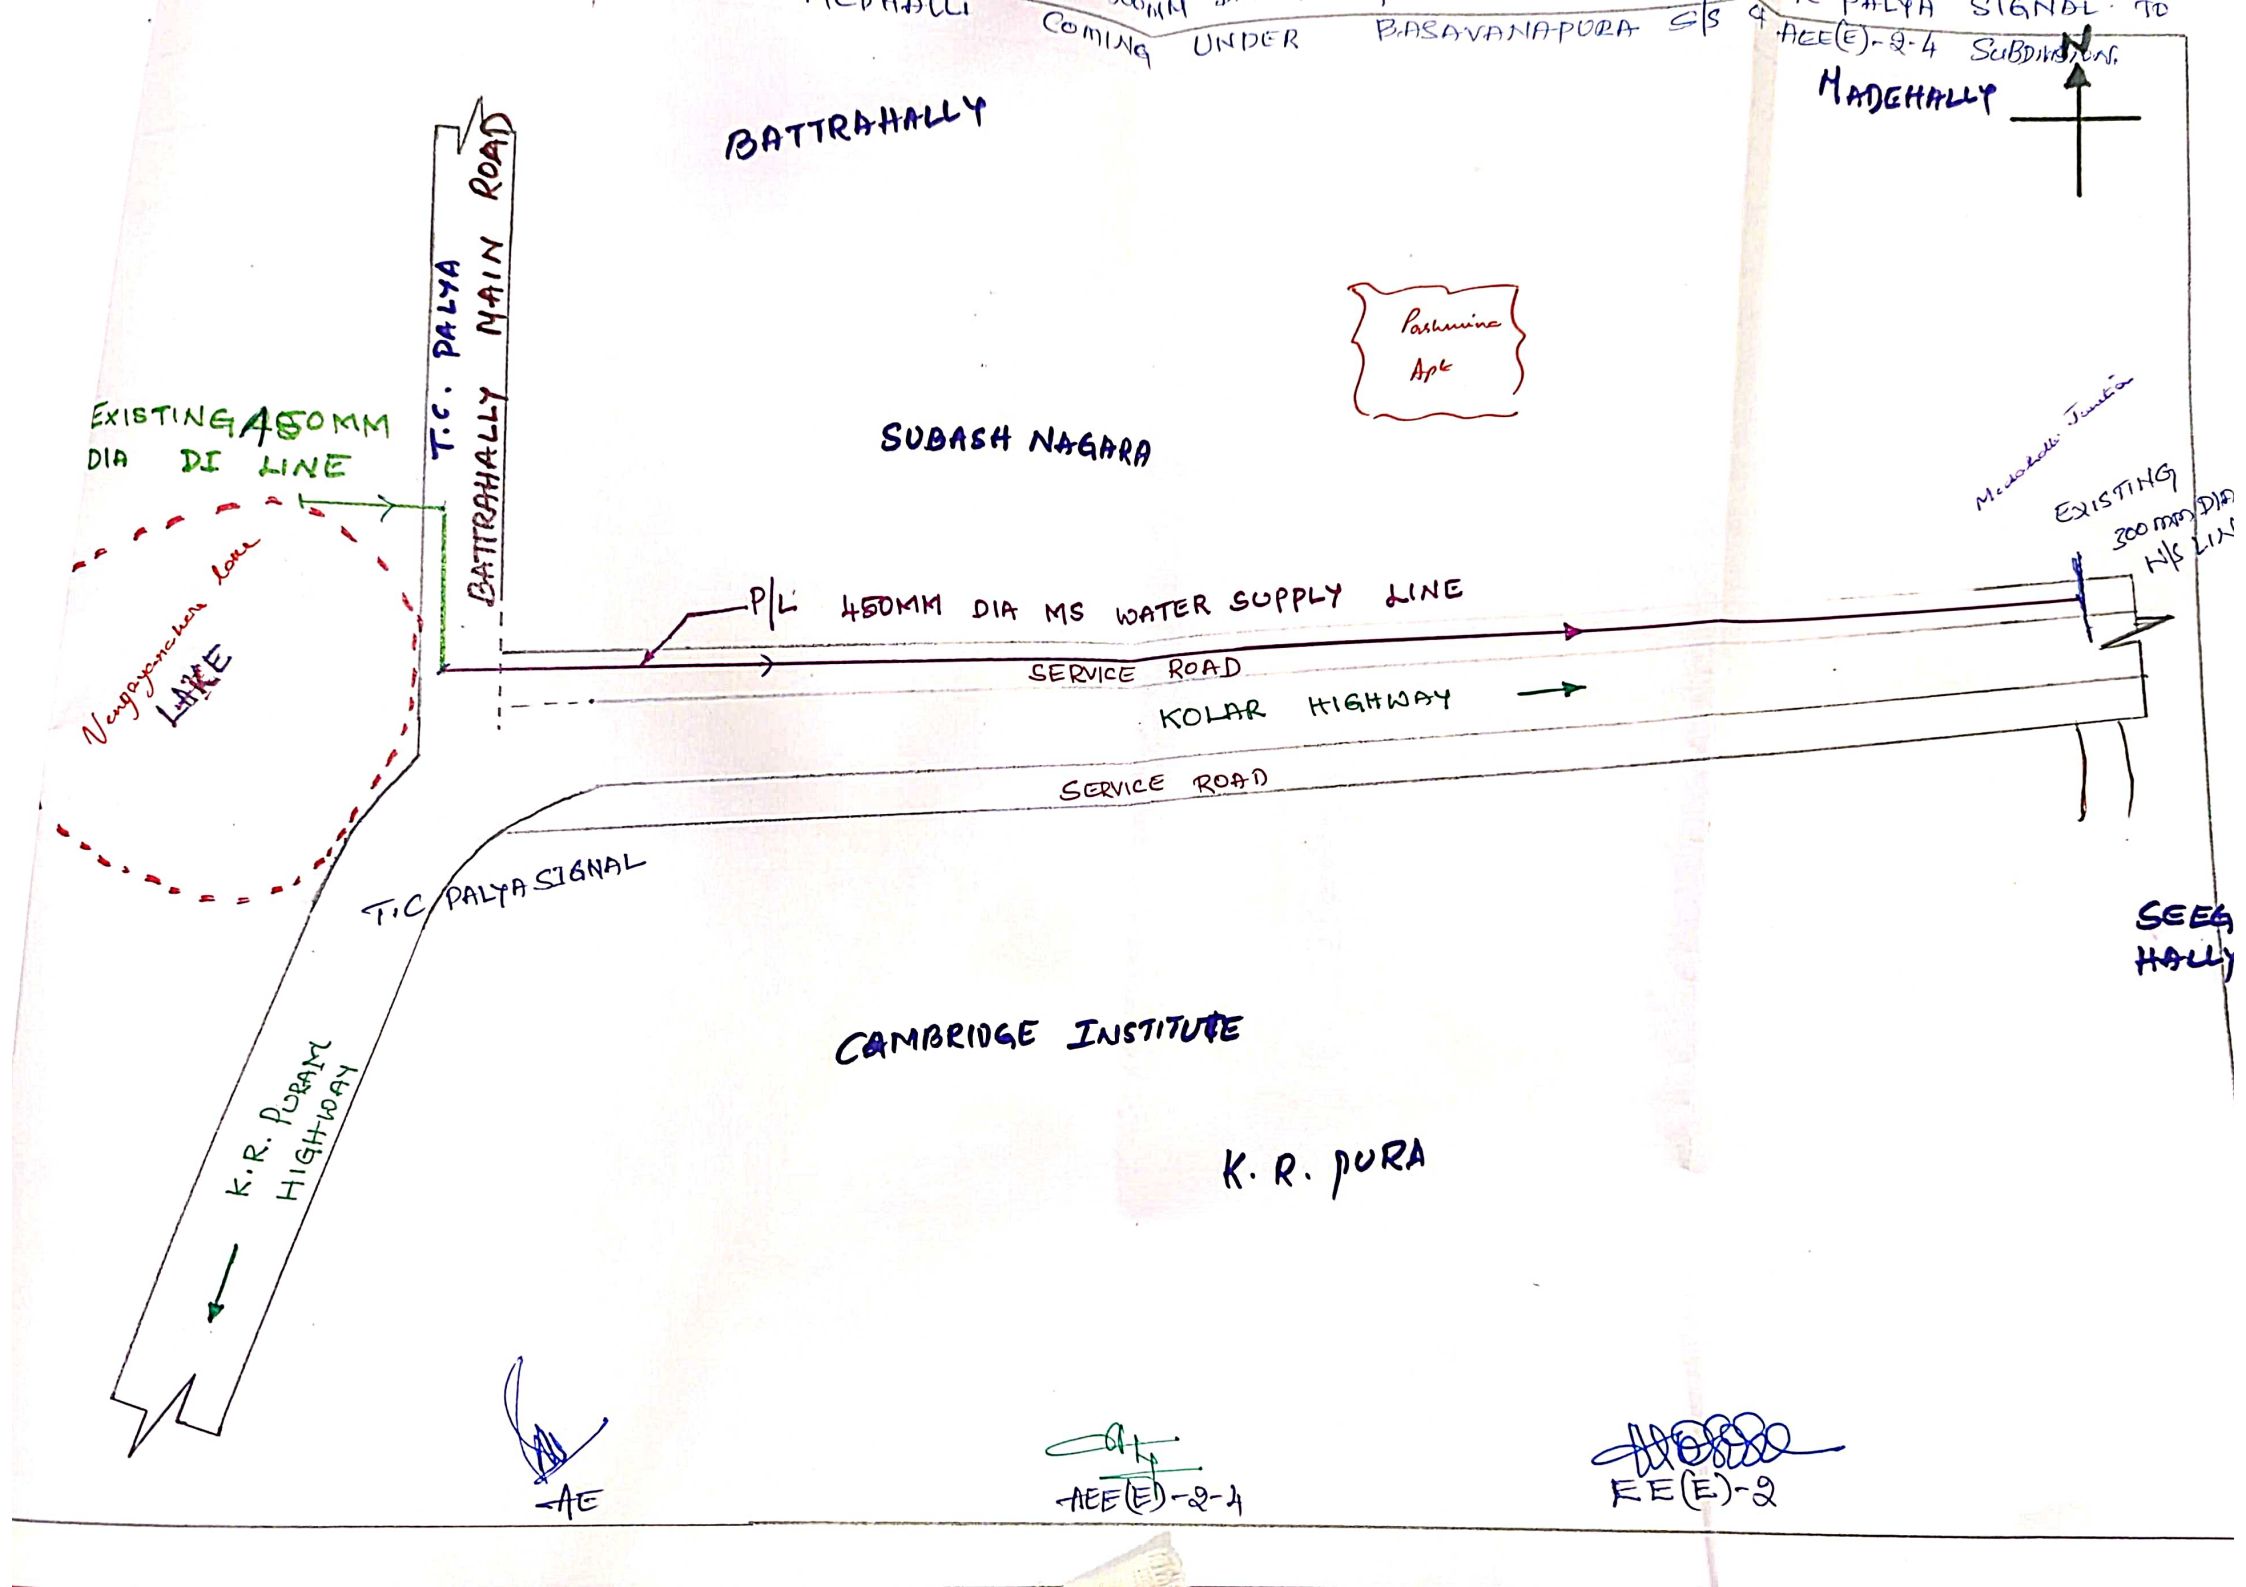
COMING UNDER BASAVANAPURA S/S & AEE(E)-2-4 SUBDIVISION.
BATTRAHALLY
MADEHALLY
T.C. PALYA
BATTRAHALLY MAIN ROAD
EXISTING 450MM DIA DI LINE
SUBASH NAGARA
Nanjayanchana kere LAKE
P/L 450MM DIA MS WATER SUPPLY LINE
SERVICE ROAD
KOLAR HIGHWAY
SERVICE ROAD
EXISTING 300 MM DIA
T.C PALYA SIGNAL
K.R. PURAM HIGHWAY
CAMBRIDGE INSTITUTE
K. R. PURA
AE
AEE(E)-2-4
EE(E)-2